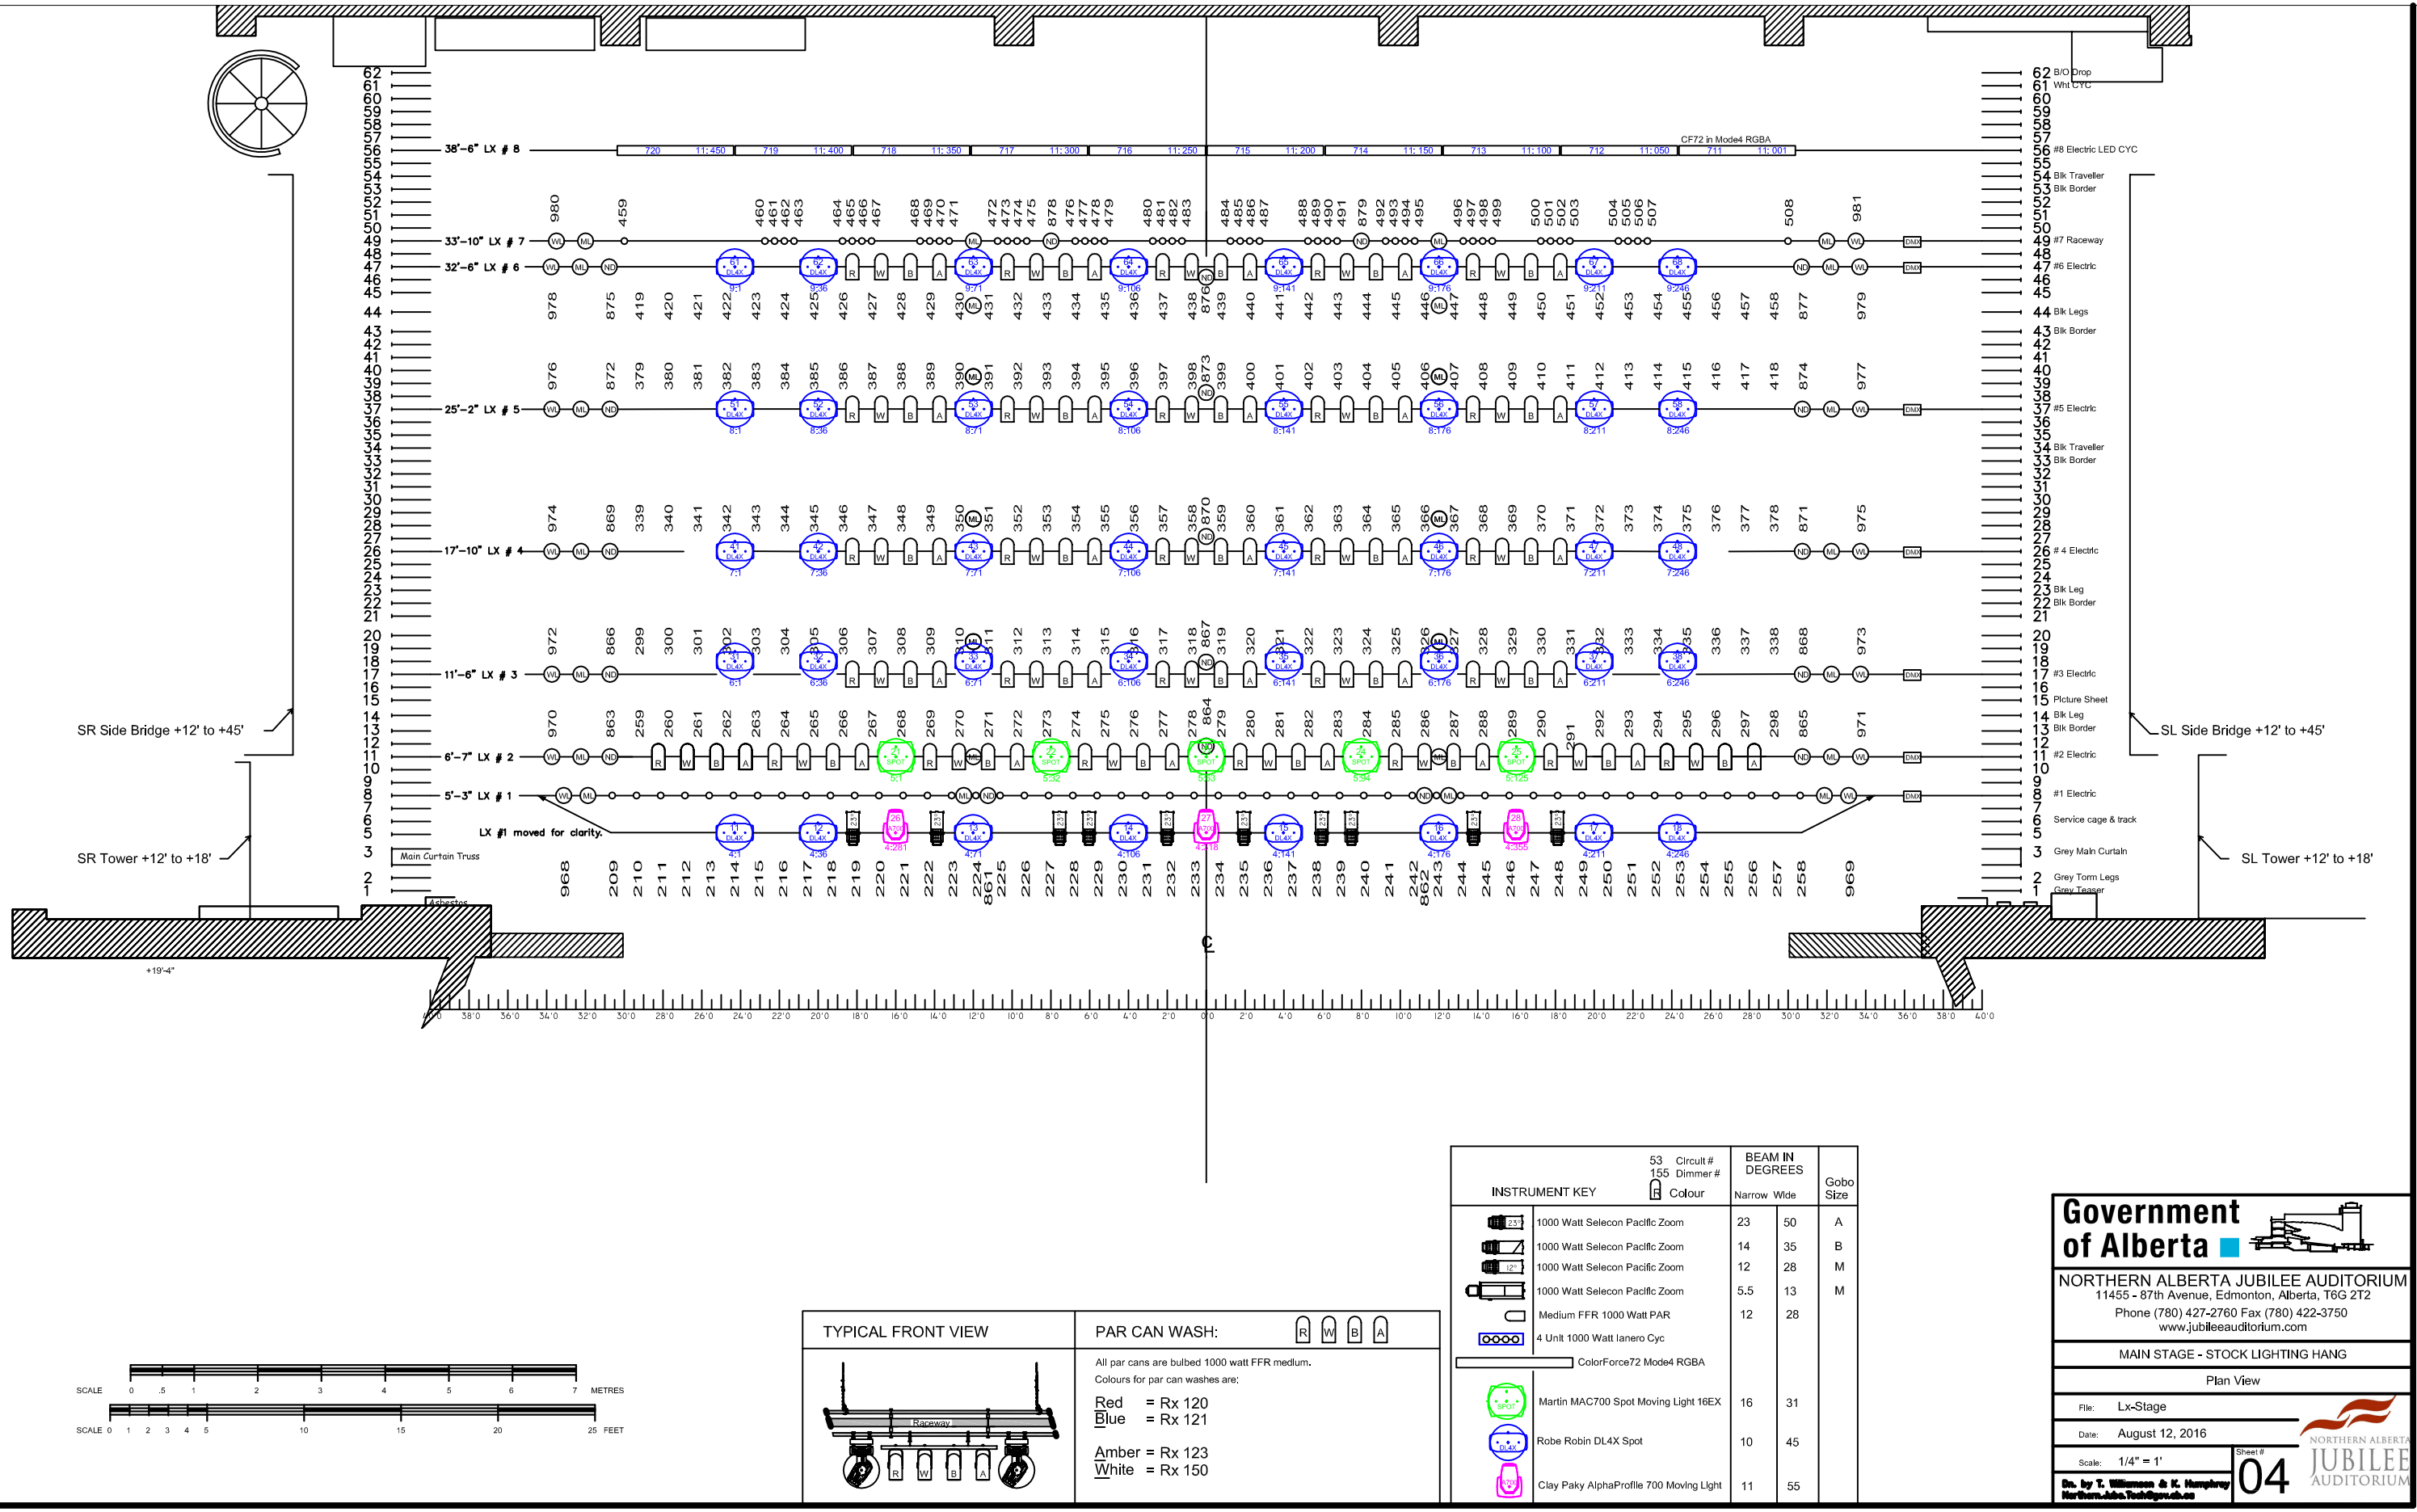

SCALE 0 .5 1 2 3 4 5 6 7 METRES

SCALE 0 1 2 3 4 5 10 15 20 25 FEET

TYPICAL FRONT VIEW

PAR CAN WASH: R W B A

All par cans are bulbed 1000 watt FFR medium.

Colours for par can washes are:

Red = Rx 120
Blue = Rx 121

Amber = Rx 123
White = Rx 150

INSTRUMENT KEY	53 Circuit # 155 Dimmer # R Colour	BEAM IN DEGREES Narrow	Wide	Gobo Size
2.5°	1000 Watt Selecon Pacific Zoom	23	50	A
5°	1000 Watt Selecon Pacific Zoom	14	35	B
12°	1000 Watt Selecon Pacific Zoom	12	28	M
	1000 Watt Selecon Pacific Zoom	5.5	13	M
	Medium FFR 1000 Watt PAR	12	28	
	4 Unit 1000 Watt Ianero Cyc			
	ColorForce72 Mode4 RGBA			
SPOT	Martin MAC700 Spot Moving Light 16EX	16	31	
DL4X	Robe Robin DL4X Spot	10	45	
	Clay Paky AlphaProfile 700 Moving Light	11	55	

Government of Alberta

NORTHERN ALBERTA JUBILEE AUDITORIUM
11455 - 87th Avenue, Edmonton, Alberta, T6G 2T2
Phone (780) 427-2760 Fax (780) 422-3750
www.jubileeauditorium.com

MAIN STAGE - STOCK LIGHTING HANG

Plan View

File: Lx-Stage
Date: August 12, 2016
Scale: 1/4" = 1'
Sheet # 04

Dr. by T. Williamson & K. Humphrey
Northern.Jube.Tech@gov.ab.ca

NORTHERN ALBERTA JUBILEE AUDITORIUM