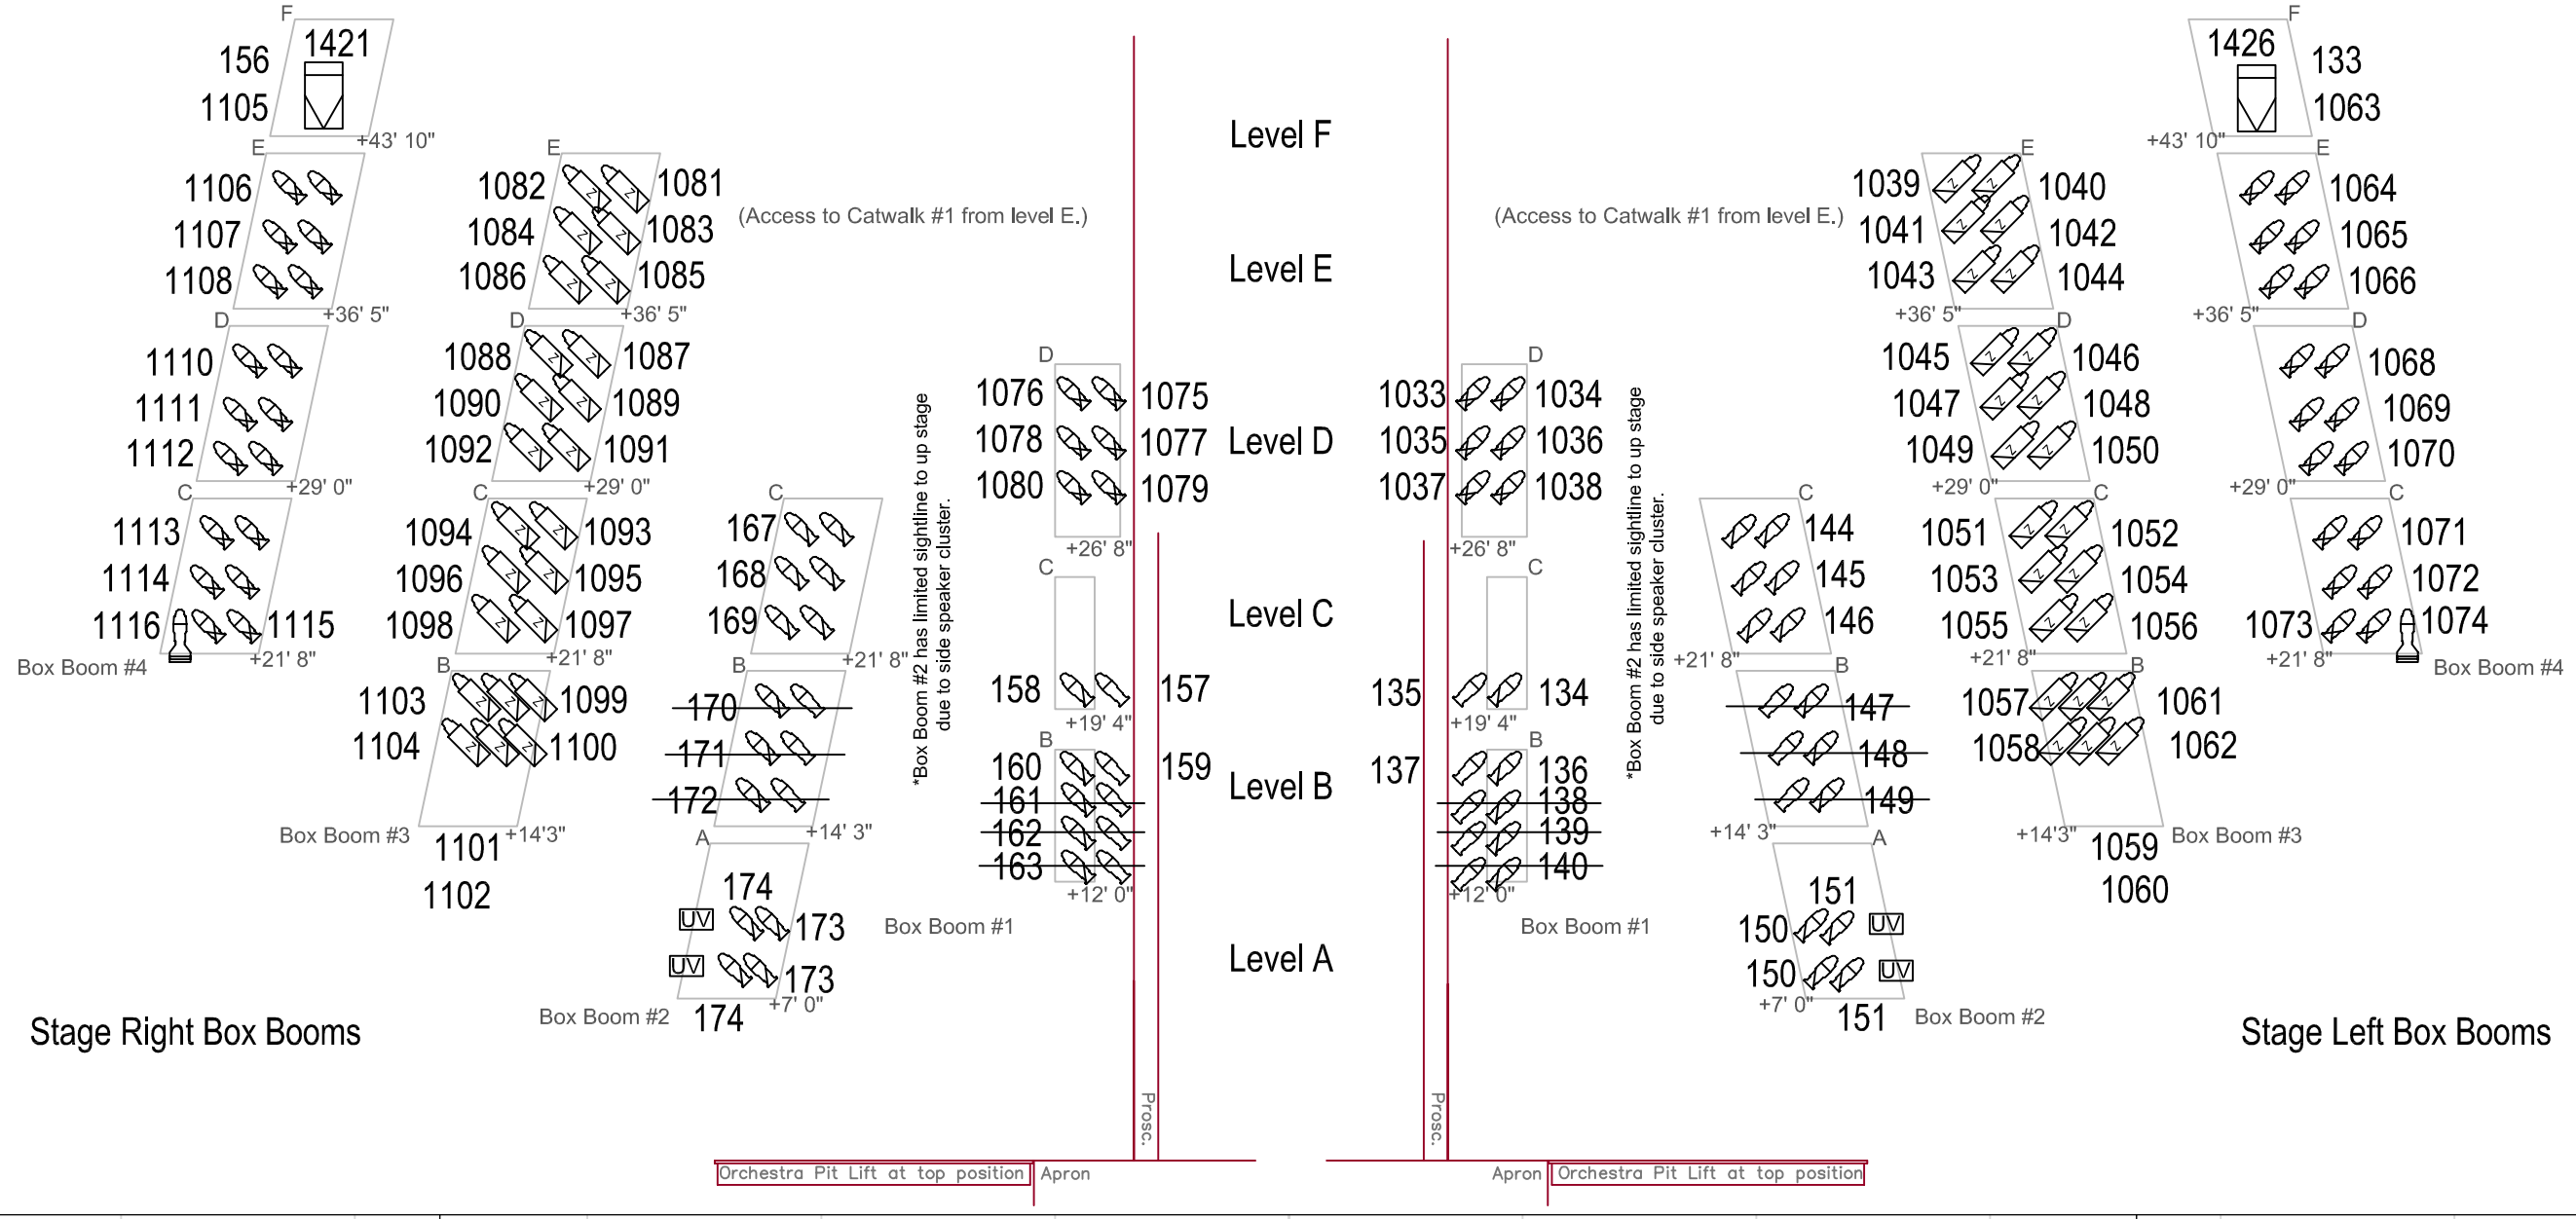

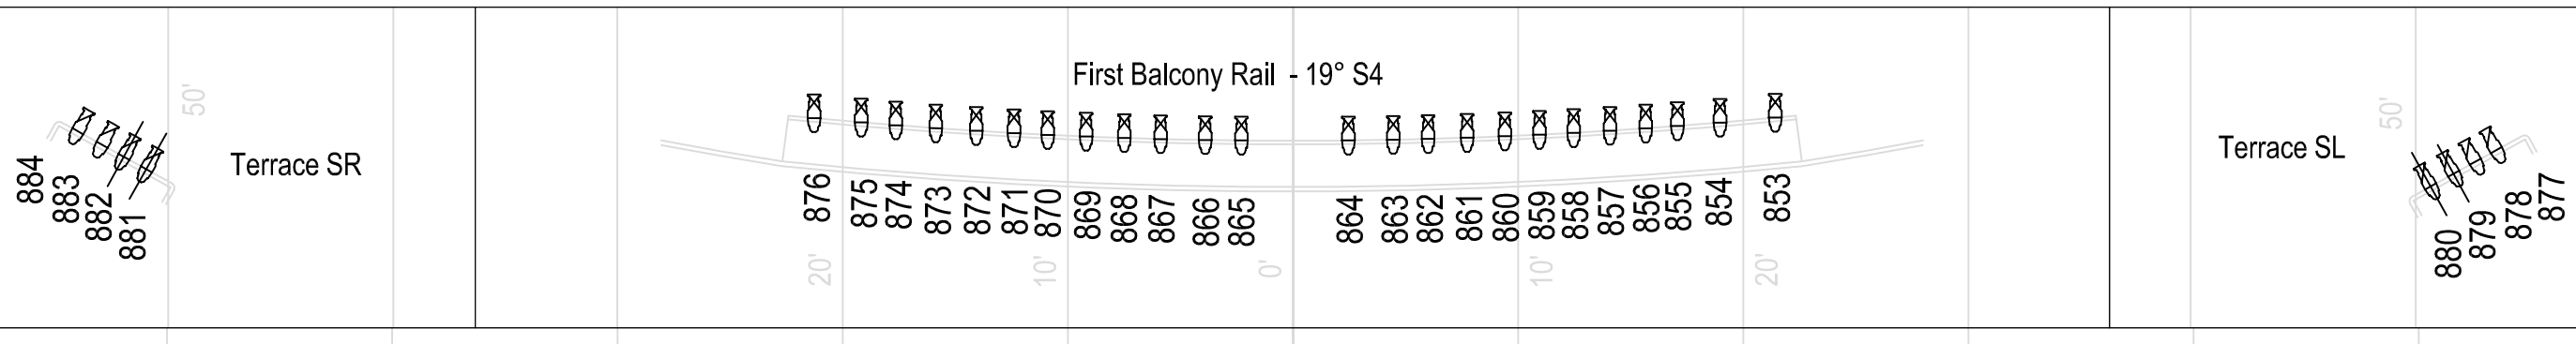

S4 5°
S4 10°
S4 14°
S4 19°
S4 26°
S4 36°
S4-15/30° -Zoom
UV Wildfire LT-400 UV
Alpha 1500

932
Dim# / Chan# | Fixture Type | Line = Focused

SOUTHERN ALBERTA JUBILEE AUDITORIUM
1415 - 14 Ave N.W.
Calgary, Alberta T2N 1M4
Ph (403) 297-8000
FAX (403) 297-3818

Lighting House Hang
Box Booms & Balcony Rails

Scale: NTS | Date: Jan 2019 | Page: 2 of 2
Drawn By: RH BB