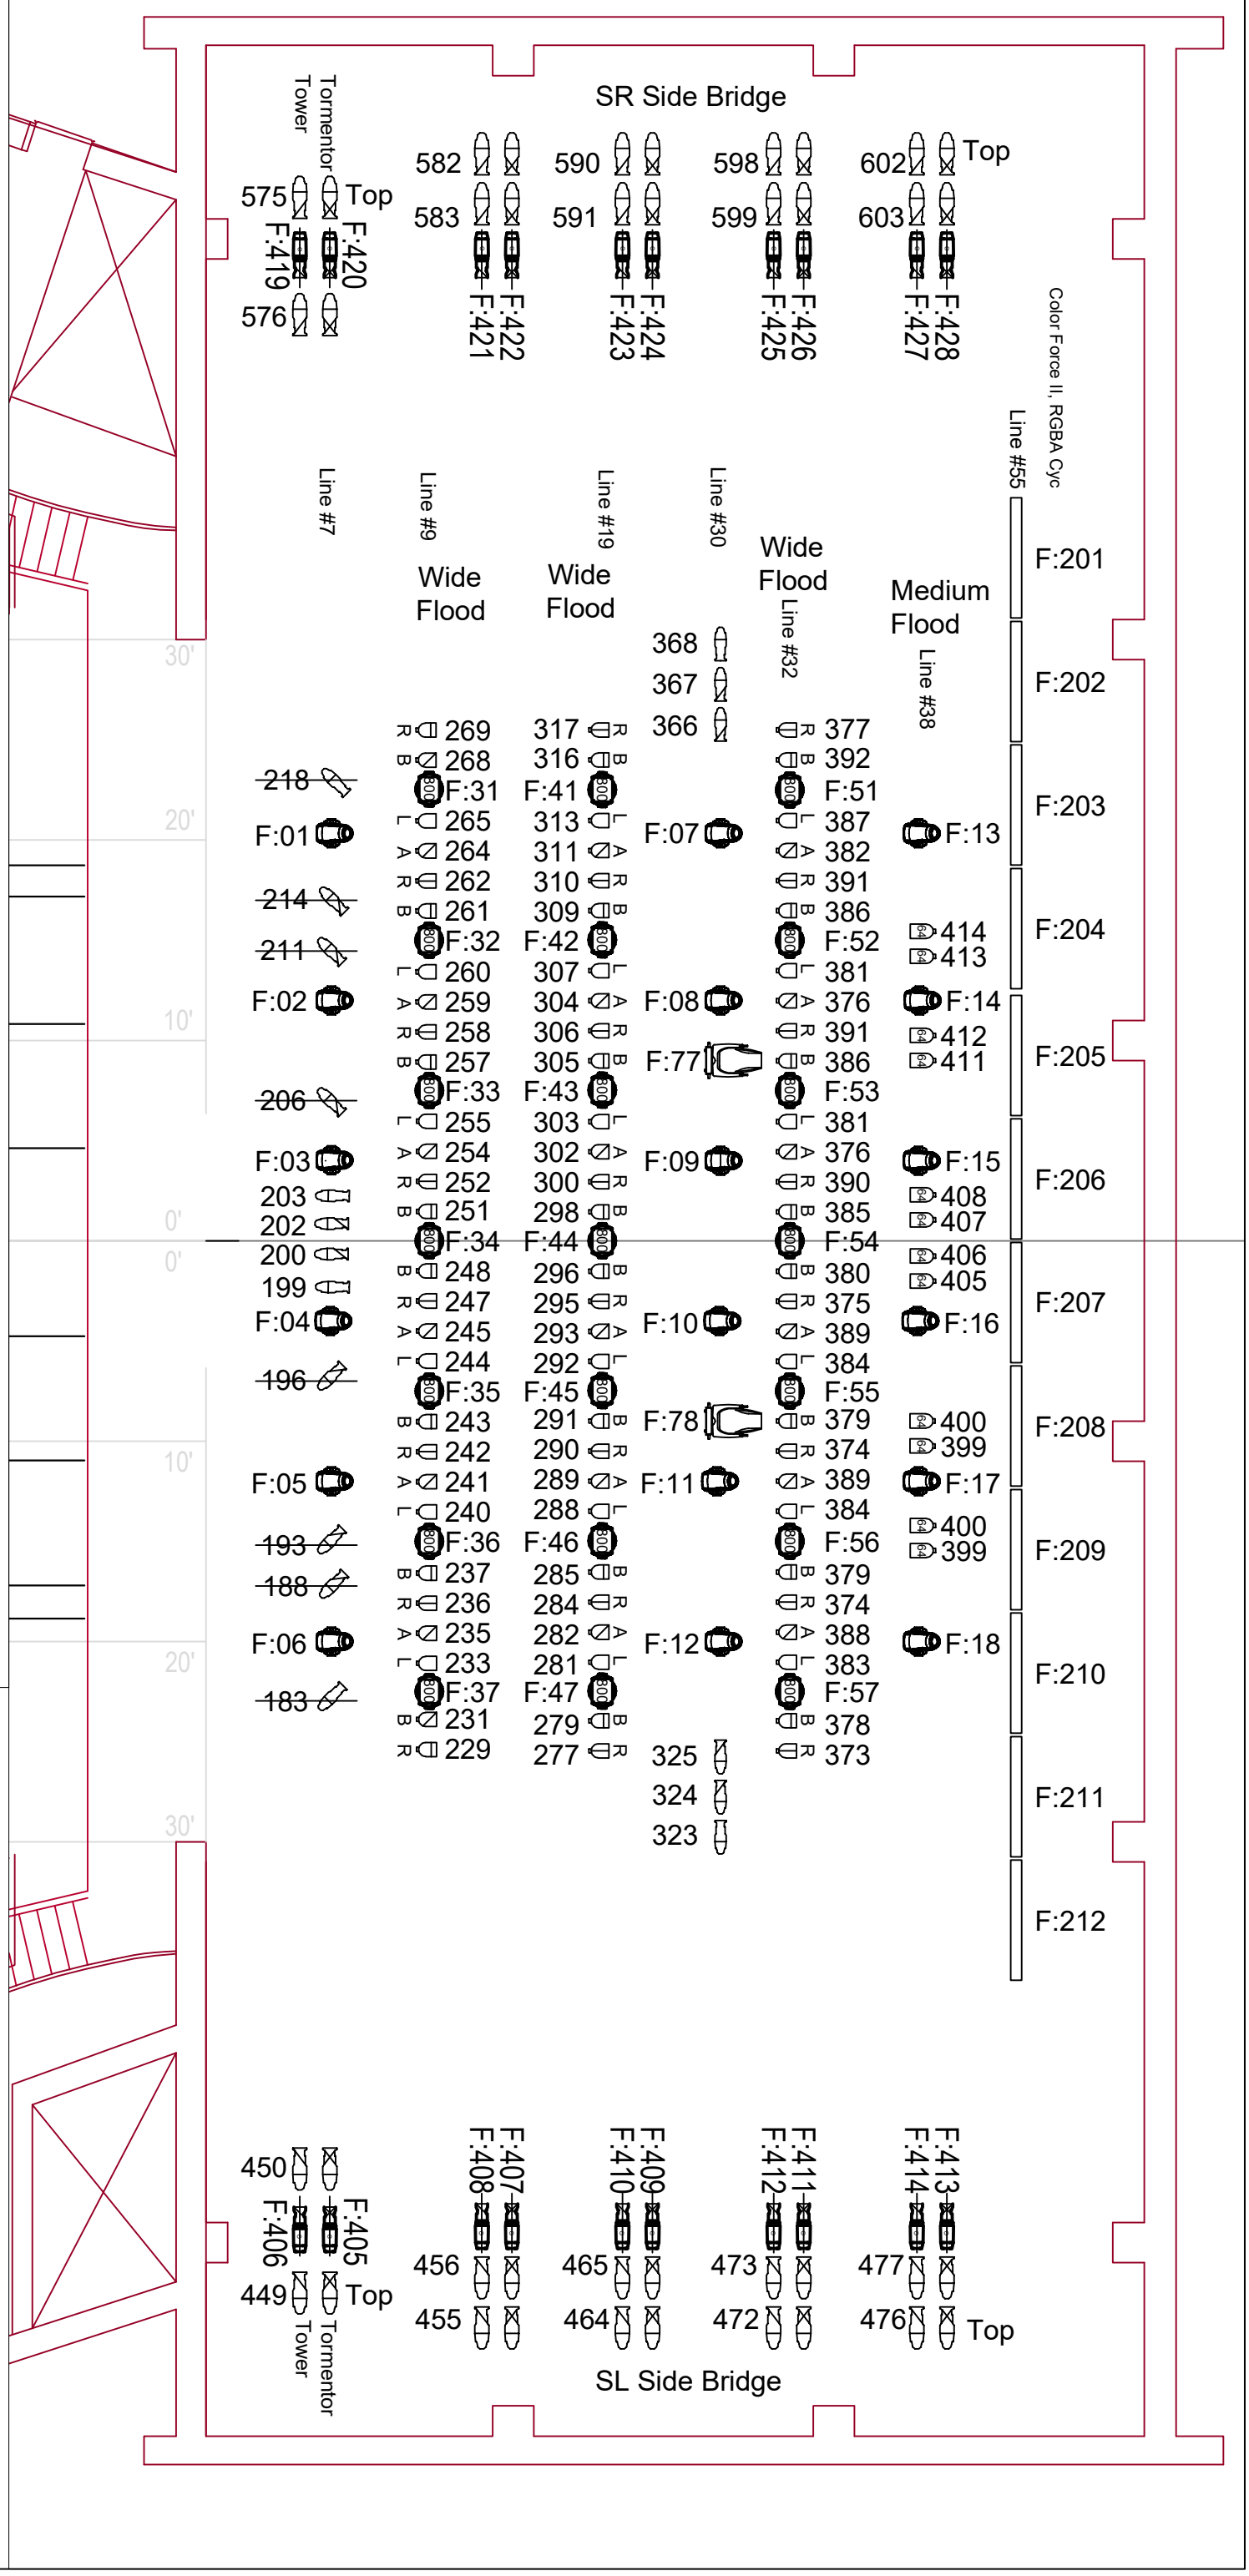

S4 5°
S4 10°
S4 19°
S4 26°
S4 36°
S4 15/30° Zoom
S4 25/50° Zoom
Ovation E3 19°
Ovation E3 26°
Ovation E3 36°
S4 MCM PAR
Eurus tc
Color Force II 72, Cyc Light
Wildfire LT- 400 UV
Robin 800 Wash
Halcyon Platinum

932
Dim# / Chan# Fixture Type Line = Focused

SAJA House Colours:

S4 MCM PAR's:
R = R26
L = R57
B = R82
A = R23

Spotlight Colour:
1 = R33
2 = R34
3 = R54
4 = L205
5 = L202
6 = R132

Position of Lighting Pipes drawn are a representaion.
Please refer to fly hang plot or section for exact locations.

SOUTHERN ALBERTA JUBILEE AUDITORIUM
1415 - 14 Ave N.W.
Calgary, Alberta, T2N 1M4
Ph (403) 297-8000
FAX (403) 297-3818

Lighting House Hang
On Stage

Scale: 1/8"=1'0" @11x17
Date: Aug 2025
Drawn By: RH BB
Page: 1 of 1